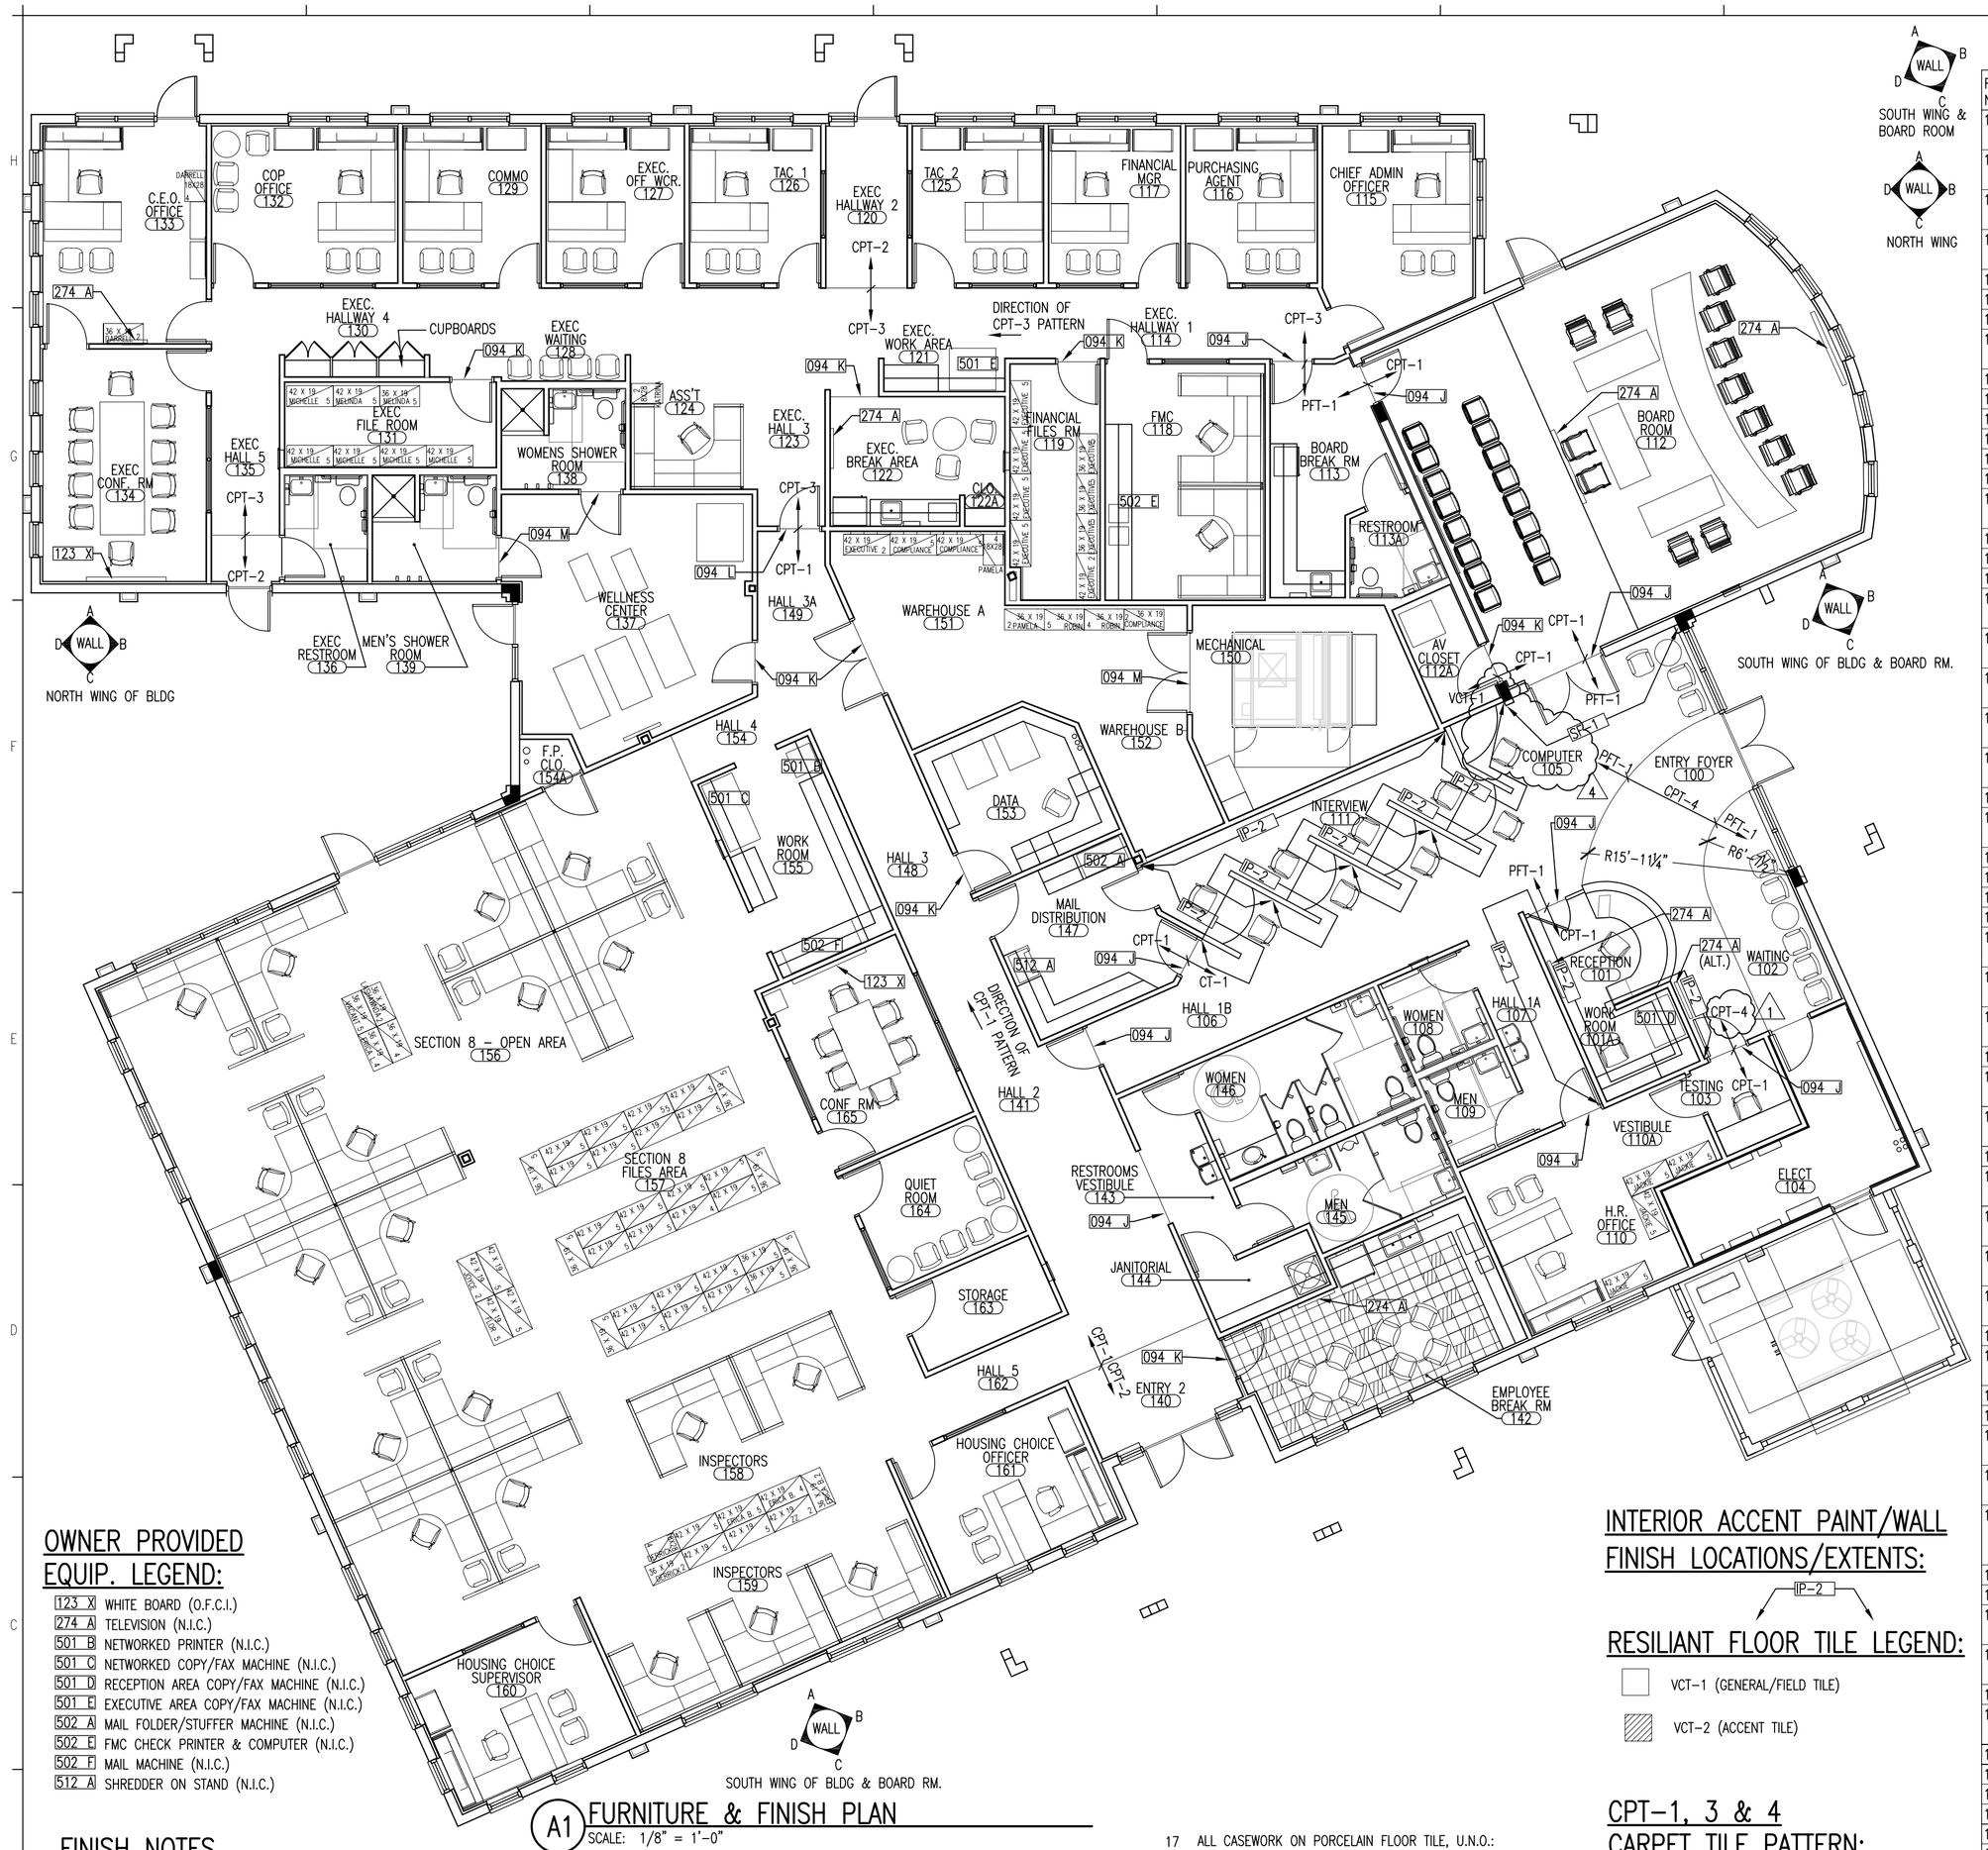

OWNER PROVIDED EQUIP. LEGEND:

- 123 X WHITE BOARD (O.F.C.I.)
- 274 A TELEVISION (N.I.C.)
- 501 B NETWORKED PRINTER (N.I.C.)
- 501 C NETWORKED COPY/FAX MACHINE (N.I.C.)
- 501 D RECEPTION AREA COPY/FAX MACHINE (N.I.C.)
- 501 E EXECUTIVE AREA COPY/FAX MACHINE (N.I.C.)
- 502 A MAIL FOLDER/STUFFER MACHINE (N.I.C.)
- 502 E FMC CHECK PRINTER & COMPUTER (N.I.C.)
- 502 F MAIL MACHINE (N.I.C.)
- 512 A SHREDDER ON STAND (N.I.C.)

A1 FURNITURE & FINISH PLAN

SCALE: 1/8" = 1'-0"

FINISH NOTES

1. THE MINIMUM FLAME SPREAD CLASSIFICATION OF THE INTERIOR FINISHES SHALL COMPLY WITH F.B.C. TABLE 803.5 CLASS-B FOR EXITS & EXIT CORRIDORS, CLASS-C FOR OTHER AREAS.
2. CONTRACTOR SHALL PREPARE ALL SURFACES TO RECEIVE ABOVE FINISHES AND INSTALL ALL FINISHES ACCORDING TO MANUFACTURER'S RECOMMENDATIONS.
3. INSTALL PORCELAIN TILE / CARPET EDGE PROTECTION STRIP J-1 WHERE CARPET & RUBBER FLOORING RF-1 ABUTS PORCELAIN TILE. VERIFY CARPET & TILE THICKNESS BEFORE ORDERING EDGE PROTECTION STRIP J-1.
4. ALL WALLS TO BE IP-1, U.N.O.
5. SEE EXTERIOR ELEVATIONS SHEET FOR EXTERIOR PAINT SPECS/ COLORS
6. LEVEL 5 EXTRA SMOOTH GYP. BD. FINISH, "LEVEL COAT," BY MAGNUM PRODUCTS, ON ALL WALLS RECEIVING EPOXY PAINT
7. ALL SOFFITS/ FURRED DOWN FASCIAS AND GYP. BD. CEILINGS = IP-1
8. INSTALL VINYL TILE/CARPET JOINER J-2 WHERE VINYL TILE MEETS CARPET. VERIFY & COORDINATE W/ THICKNESS OF TILE.
9. ALL CASEWORK ON CARPET CPT-1, U.N.O.:
   BASE CABS = PL-1
   COUNTERTOP = PL-1
   COUNTERTOP EDGE = PL-3
   WALL CABS = PL-1
10. INSTALL MODULAR CARPET TILE CPT-1, CPT-3 & CPT-4 IN MONOLITHIC PATTERN. SEE PATTERN THIS SHEET.
11. CASEWORK CONTACTOR TO VERIFY COLOR & FINISH OF, & MATCH ST-1 TO OWNER'S FURNITURE & SUBMIT THREE FINISHED SAMPLES TO ARCHITECT FOR APPROVAL
12. INSTALL MODULAR CARPET TILE CPT-2 IN QUARTER-TURNED PATTERN. SEE PATTERN THIS SHEET
13. WAREHOUSE SHELVING BY OWNER. G.C. TO COORDINATE W/ OWNER & PROVIDE BLOCKING IN WALLS AS NECESSARY
14. RECEPTION DESK FINISHES:
    CUSTOMER COUNTERTOP = SS-1,
    CASEWORK ON CUSTOMER SIDE = WOOD-VENEER-FACED PLYWOOD PANELING WVL-1 STAINED ST-1 (SEE NOTE 11)
    6" KICK BASE ON CUSTOMER SIDE = PL-3
    EMPLOYEE WORKSURFACE COUNTERTOP & CABINETS = PL-1
    REMAINDER OF CASEWORK @ EMPLOYEE SIDE, I.E...REMAINING SURFACES OF CASEWORK BELOW EMPLOYEE WORKSURFACE COUNTERTOP, & VERTICAL SURFACE OF PARAPET FROM UNDER CUSTOMER TRANSACTION TOP #SS-1 TO EMPLOYEE WORKSURFACE COUNTERTOP = PL-3
    EMPLOYEE WORKSURFACE COUNTERTOP EDGE = PL-3
15. INTERVIEWER'S & COMPUTER WORKSTATIONS FINISHES:
    COUNTERTOP WORKSURFACE = SS-1
    CASEWORK BELOW COUNTERTOP WORKSURFACE & ALL SURFACES @ BOTH EMPLOYEE & CUSTOMER SIDES = PL-3
    PLASTIC-LAMINATE-CLAD END PANELS 064 J (INCLUDES BACK & SIDE SPLASHES) = PL-3
    PARTITION WALLS = IP-2 W/ 064 V HARDWOOD FACING TRIM STAINED ST-1(SEE NOTE 11)
16. ALL WOOD DOORS STAINED ST-1. (SEE NOTE 11)
    ALL INTERIOR H.M. DOORS & DOOR FRAMES = PAINTED IP-3
17. ALL CASEWORK ON PORCELAIN FLOOR TILE, U.N.O.:
    BASE CABS = PL-5
    COUNTERTOPS = PL-6
    COUNTERTOP EDGE = PL-6
    TOILET PARTITIONS = PL=5
18. INSTALL PORCELAIN TILE/CARPET EDGE PROTECTION J-3 WHERE CARPET CPT-2 ABUTS PORCELAIN FLOOR TILE. VERIFY CARPET & TILE THICKNESS BEFORE ORDERING EDGE PROTECTION STRIP J-3.
19. INSTALL 12"X24" PORCELAIN FLOOR TILE IN 1/3RD. STAGGERED PATTERN. SEE PORCELAIN FLOOR TILE PATTERN THIS SHEET.
20. ALL CASEWORK ON CARPET CPT-3, U.N.O.:
    BASE CABS = PL-4
    COUNTETOPS = PL-1
    COUNTERTOP EDGE = PL-3
    WALL CABS = PL-4
21. PLASTIC-LAMINATE-CLAD END PANELS 964 J SEE NOTE #15 RE: INTERVIEWER'S & COMPUTER WORKSTATIONS.
    ALL OTHER PLASTIC-LAMINATE-CLAD END PANELS TO MATCH PLASTIC LAMINATE OF ASSOCIATED CABINET.
22. INSTALL CARPET/ CARPET JOINER #J-4 WHERE CARPET CPT-1 ABUTS CARPET CPT-2 & WHERE RUBBER FLOORING RF-1 ABUTS CARPET CPT-1
23. ALL CASEWORK ON RESILIENT FLOOR TILE
    VCT-1, VCT-2, U.N.O.:
    BASE CABS = PL-4
    COUNTERTOPS = PL-1
    COUNTERTOP EDGE = PL-3
    WALL CABS = PL-4

INTERIOR ACCENT PAINT/WALL FINISH LOCATIONS/EXTENTS:

IP-2

RESILIANT FLOOR TILE LEGEND:

- VCT-1 (GENERAL/FIELD TILE)
- VCT-2 (ACCENT TILE)

CPT-1, 3 & 4 CARPET TILE PATTERN:

"MONOLITHIC" PATTERN – SEE NOTE 10

CPT-1 PATTERN RUNS VERTICALLY TO HALL 141 THRU-OUT

CPT-4 PATTERN RUNS DIAGONALLY FROM LEFT TO RIGHT AS SHOWN

CPT-3 PATTERNS RUNS VERTICALLY TO EXEC HALL 1 THRU-OUT

CPT-2 CARPET TILE PATTERN:

"QUARTER TURN" PATTERN – SEE NOTE 12

PORCELAIN FLOOR TILE PATTERN:

"½ STAGGERED" PATTERN – SEE NOTE 19

EQ

FINISH SCHEDULE

ROOM NO.	ROOM NAME	FLOOR FINISH	BASE	WALLS A	WALLS B	WALLS C	WALLS D	CEILING	REMARKS
100	ENTRY FOYER	PFT-1, CPT-4	B-2	SF-1	ALUM/GLASS; IP-1	------	------	APC-1	NOTES #12, 19
101	RECEPTION	CPT-1	B-2	------	------	IP-2	IP-2	GYP BD	SEE NOTES #7, 10, 11, 14,
101A	WORK ROOM	CPT-1	B-2	IP-2	IP-2	IP-2	IP-2	APC-1	SEE NOTES #9, 10. HEADER @ ENTRY OPENING=IP-4
102	WAITING	PFT-1, CPT-2	B-2	------	ALUM/GLASS; IP-1	IP-1	IP-2	APC-1	NOTE #10, 19
103	TESTING	CPT-1	B-2	IP-1	IP-1	IP-1	IP-1	APC-1	NOTES #9, 10
104	ELECTRICAL	CONC	--	IP-1	IP-1	IP-1	IP-1	GYP BD/OPEN	SEE NOTE #7
105	COMPUTER	PFT-1	B-2	SF-1	------	------	IP-2	GYP BD	SEE NOTES #7, 15, 19
106	HALL 1B	PFT-1	B-2	IP-1	IP-2	IP-1	IP-1	APC-1; GYP BD	SEE NOTES #7, 19
107	HALL 1A	PFT-1	B-2	IP-1	IP-2	IP-1	IP-1	APC-1	SEE NOTE #19
108	WOMEN	PFT-1	B-3	IP-1	IP-1	IP-1	IP-1	APC-1	SEE NOTES #6, 19
109	MEN	PFT-1	B-3	IP-1	IP-1	IP-1	IP-1	APC-1	SEE NOTES #6, 19
110	H.R. OFFICE	CPT-1	B-1	IP-1	IP-1	IP-1	IP-1	APC-1	SEE NOTE #10
110A	VESTIBULE	CPT-1	B-1	IP-1	IP-1	IP-1	------	APC-1	SEE NOTE #10
111	INTERVIEW	CPT-1	B-2	IP-2	IP-2	IP-2	IP-2	GYP BD	SEE NOTES #7, 10, 15
112	BOARD ROOM	CPT-1	B-1	IP-1	ALUM/GLASS; IP-1	IP-1	IP-1	APC-1; GYP BD	SEE NOTES #7, 10
112A	A.V. CLOSET	VCT-1	B-1	IP-1	IP-1	IP-1	IP-1	APC-1	SEE NOTES #7, 8
113	BOARD BREAK RM.	PFT-1	B-3	IP-1	IP-1	IP-1	IP-1	APC-1	SEE NOTES #3, 17, 19
113A	RESTROOM	PFT-1	B-3	IP-1	IP-1	IP-1	IP-1	APC-1	SEE NOTES #6, 19
114	EXEC HALLWAY 1	CPT-3	B-1	ALUM/GLASS; IP-2	IP-2	ALUM/GLASS; IP-2	------	APC-1	SEE NOTE #10
115	CHIEF ADMIN OFFICE	CPT-3	B-1	ALUM/GLASS; IP-2	ALUM/GLASS; IP-2	IP-2	IP-2	APC-1	SEE NOTE #10
116	PURCHASING AGENT	CPT-3	B-1	ALUM/GLASS; IP-2	IP-2	ALUM/GLASS; IP-2	IP-2	APC-1	SEE NOTE #10
117	FINANCIAL MGR	CPT-3	B-1	ALUM/GLASS; IP-2	IP-2	ALUM/GLASS; IP-2	IP-2	APC-1	SEE NOTE #10
118	FMC	CPT-3	B-1	ALUM/GLASS; IP-2	IP-2	IP-2	IP-2	APC-1	SEE NOTES #10, 20
119	FINANCIAL FILES	VCT-1	B-1	IP-2	IP-2	IP-2	IP-2	APC-1	SEE NOTE #8
120	EXEC HALLWAY 2	CPT-2	B-1	ALUM/GLASS; IP-2	IP-2	------	IP-2	GYP BD	SEE NOTES #12, 22
121	EXEC WORK AREA	CPT-3	B-1	------	IP-2	IP-2	IP-2	GYP BD	SEE NOTES #7, 10, 20
122	EXEC BREAK AREA	VCT-1	B-1	IP-2	IP-2	IP-2	IP-2	APC-1	SEE NOTES #8, 23
123	EXEC HALLWAY 3	CPT-3	B-1	------	IP-2	IP-2	IP-2	APC-1	SEE NOTE #10
124	ASSISTANT	CPT-3	B-1	------	------	IP-2	IP-2	APC-1	SEE NOTE #10
125	T.A.C. 2	CPT-3	B-1	ALUM/GLASS; IP-2	IP-2	ALUM/GLASS; IP-2	IP-2	APC-1	SEE NOTE #10
126	T.A.C. 1	CPT-3	B-1	ALUM/GLASS; IP-2	IP-2	ALUM/GLASS; IP-2	IP-2	APC-1	SEE NOTE #10
127	EXEC OFFICE MGR	CPT-3	B-1	ALUM/GLASS; IP-2	IP-2	ALUM/GLASS; IP-2	IP-2	APC-1	SEE NOTE #10
128	EXEC WAITING	CPT-3	B-1	------	IP-2	IP-2	IP-2	GYP BD	SEE NOTES #7, 10
129	COMMO OFFICE	CPT-3	B-1	ALUM/GLASS; IP-2	IP-2	ALUM/GLASS; IP-2	IP-2	APC-1	SEE NOTE #10
130	EXEC HALLWAY 4	CPT-3	B-1	ALUM/GLASS; IP-2	------	IP-2	IP-2	APC-1	SEE NOTE #10, CUPBOARDS=PL-1
131	EXEC FILE ROOM	VCT-1	B-1	IP-2	IP-2	IP-2	IP-2	APC-1	SEE NOTE #8
132	C.O.P OFFICE	CPT-3	B-1	ALUM/GLASS; IP-2	IP-2	ALUM/GLASS; IP-2	IP-2	APC-1	SEE NOTE #10
133	C.E.O. OFFICE	CPT-3	B-1	ALUM/GLASS; IP-2	IP-2	IP-2	ALUM/GLASS; IP-2	APC-1	SEE NOTE #10
134	EXEC CONF ROOM	CPT-3	B-1	IP-2	ALUM/GLASS; IP-2	IP-2	ALUM/GLASS; IP-2	APC-1	SEE NOTES #7, 10
135	EXEC HALLWAY 5	CPT-2, CPT-3	B-1	------	IP-2	ALUM/GLASS; IP-2	ALUM/GLASS; IP-2	APC-1; GYP BD	SEE NOTES #10, 22
136	EXEC RESTROOM	PFT-1	B-3	IP-2	IP-2	IP-2	IP-2	APC-1	SEE NOTES #3, 6, 9
137	WELLNESS CENTER	RF-1	B-1	IP-1	IP-1	IP-1	ALUM/GLASS; IP-1	GYP BD	SEE NOTES #3, 7, 22
138	WOMEN SHOWER	PFT-1	B-3	IP-1	IP-1	IP-1	IP-1	GYP BD	SEE NOTES #3, 6, 9.
139	MEN SHOWER	PFT-1	B-3	IP-1	IP-1	IP-1	IP-1	GYP BD	SEE NOTES #3, 6, 9.
140	ENTRY FOYER 2	CPT-2	B-1	------	IP-1	ALUM/GLASS; IP-1	IP-1	GYP BD	SEE NOTES #7, 22
141	HALL 2	CPT-1	B-1	IP-1	IP-1	------	ALUM/GLASS; IP-1	GYP BD	SEE NOTE #10
142	EMPLOYEE BREAK ROOM	VCT-1 VCT-2 VCT-3	B-1	IP-1	IP-1	ALUM/GLASS; IP-1	IP-1	APC-1	SEE NOTES #8, 23. SEE FURN. PLAN/RESILIENT FLOOR TILE LEGEND FOR RSF-1 PATTERN.
143	RESTROOM VEST.	PFT-1	B-3	IP-1	IP-1	IP-1	IP-1	APC-1	SEE NOTES #3, 19
144	JANITORIAL	PFT-1	B-3	IP-1	IP-1	IP-1	IP-1	GYP BD	SEE NOTES #6, 7, 19
145	MEN	PFT-1	B-3	IP-1	IP-1	IP-1	IP-1	APC-1	SEE NOTES #6, 17, 19 TOILET PARTITIONS =PL-3
146	WOMEN	PFT-1	B-3	IP-1	IP-1	IP-1	IP-1	APC-1	SEE NOTES #6, 17, 19 TOILET PARTITIONS =PL-3
147	MAIL DISTRIBUTION	CPT-1	B-1	IP-1	IP-1	IP-1	IP-1	APC-1	SEE NOTES #9, 10
148	HALL 3	CPT-1	B-1	------	IP-1	------	ALUM/GLASS; IP-1	APC-1; GYP BD	SEE NOTES #7, 10
149	HALL 3A	CPT-1	B-1	IP-1	IP-1	IP-1	IP-1	GYP BD	SEE NOTE #10
150	MECHANICAL	CONC	--	IP-1	IP-1	IP-1	IP-1	GYP BD/OPEN	SEE NOTE #7
151	WAREHOUSE A	CONC	--	IP-1	IP-1	IP-1	IP-1	GYP BD/OPEN	SEE NOTE #7, 13
152	WAREHOUSE B	CONC	--	IP-1	IP-1	IP-1	IP-1	GYP BD/OPEN	SEE NOTE #7, 13
153	DATA	VCT-1	B-1	IP-1	IP-1	IP-1	IP-1	GYP BD	SEE NOTE #7, 23
154	HALL 4	CPT-1	B-1	IP-1	-----	IP-1	-----	GYP BD	SEE NOTES #7, 10
154A	F.P. CLOSET	CONC	--	IP-1	IP-1	IP-1	IP-1	GYP BD	SEE NOTE #7
155	WORK ROOM	CPT-1	B-1	IP-1	IP-1	IP-1	IP-1	APC-1	SEE NOTES #9, 10
156	OPEN OFFICE	CPT-1	B-1	ALUM/GLASS; IP-1	IP-1	------	ALUM/GLASS; IP-1	APC-1	SEE NOTE #10
157	FILE AREA	CPT-1	B-1	------	ALUM/GLASS; IP-1	------	------	APC-1	SEE NOTE #10
158	INSPECTORS	CPT-1	B-1	------	IP-1	------	------	APC-1	SEE NOTE #10
159	INSPECTORS	CPT-1	B-1	------	IP-1	ALUM/GLASS; IP-1	IP-1	APC-1	SEE NOTE #10
160	HOUSING CHOICE SUPERVISOR	CPT-1	B-1	ALUM/GLASS; IP-1	IP-1	ALUM/GLASS; IP-1	ALUM/GLASS; IP-1	APC-1	SEE NOTE #10
161	HOUSING CHOICE OFFICER	CPT-1	B-1	ALUM/GLASS; IP-1	IP-1	ALUM/GLASS; IP-1	IP-1	APC-1	SEE NOTE #10
162	HALL 5	CPT-1	B-1	IP-1	------	ALUM/GLASS; IP-1	------	GYP BD	SEE NOTED #7, 10
163	STORAGE	CPT-1	B-1	IP-1	IP-1	IP-1	IP-1	APC-1	NOTE #10
164	QUIET ROOM	CPT-1	B-1	IP-2	IP-2	IP-2	ALUM/GLASS; IP-1	APC-1	SEE NOTE #10
165	CONFERENCE	CPT-1	B-1	IP-1	ALUM/GLASS; IP-1	IP-1	ALUM/GLASS; IP-1	APC-1	SEE NOTE #10

KEYNOTES

- 042 K SPLIT FACED CONCRETE MASONRY UNITS
- SF-1 MATCH EXTERIOR SPLIT FACED CONCRETE MASONRY UNITS 3
- 064 A WOOD-VENEER-FACED ARCHITECTURAL CABINET
  (2) LAYERS BENDING LUAN-VENEER-PLYWOOD PANELING W/WVL-1, STAINED ST-1 (SEE NOTE 11)
  FLEXIBLE MATERIALS, INC.:
  10 MIL PAPER BACKED FLEXIBLE UNFINISHED WOOD-VENEER LAMINATE, CONTACT: (800) 280-7000
- WVL-1 QUARTER SLICED CHERRY STAINED #ST-1 (RECEPTION DESK) (SEE NOTE 11)
- 064 B PLASTIC LAMINATE CLAD ARCHITECTURAL CABINET
  WILSONART HORIZONTAL GRADE
- PL-1 WESTERN SUEDE #4871-60 (BASE CABS)
- PL-2 ANTIQUE WHITE #1572-60 (WALL CABS)
- PL-3 WESTERN IRON #4876-60 (WALL CABS, TOILET PARTITONS; SEE NOTES 11, 14, 15
- PL-4 WESTERN STORM #4872-60 (BASE CABINETS)
- PL-5 MISSION SAGE #4848-38 (BASE CABINETS)
- 064 V HARDWOOD FACING TRIM
  STAINED, ST-1. (SEE NOTES 11 & 17)
- 093 F PORCELAIN TILE
  STONEPEAK CERAMICS, INC.:
  12"X24" PORCELAIN FLOOR TILE,
  PATTERN: "QUARTZITE COLLECTION", #USG1224098 W/ GROUT G-1
  CONTACT: TERRI FLEMING, GULF TILE (813) 263-3075 (SEE NOTE #19)
  (SEE PORCELAIN TILE PATTERN THIS SHEET)
- PFT-1 COLOR: LIME
  GROUT: MAPAI SANDED FLOOR GROUT
- G-1 COLOR: #11 SAHARA BEIGE
  STONEPEAK CERAMICS, INC.:
  6"X12" PORCELAIN BASE TILE,
  PATTERN: "QUARTZITE COLLECTION", #USG0624098 W/ GROUT G-1
  CONTACT: TERRI FLEMING, GULF TILE (813) 263-3075 (SEE NOTE 19)
  (SEE PORCELAIN TILE PATTERN THIS SHEET)
- B-3 COLOR: LIME
  GROUT: MAPAI SANDED FLOOR GROUT
- G-1 COLOR: #11 SAHARA BEIGE
- 094 J CARPET/PORCELAIN TILE JOINER
  SCHLUTER SYSTEMS:
  PORCELAIN TILE/CARPET EDGE PROTECTION "SCHIENE AE",
  10MM FOR ⅜" PORCELAIN TILE (SEE NOTE 3)
- J-1 FINISH: SATIN ANODIZED ALUMINUM
  PORCELAIN TILE/CARPET EDGE PROTECTION "SCHIENE-RADIUS AE",
  10MM FOR ⅜" PORCELAIN TILE (SEE NOTE 18)
- J-3 FINISH: SATIN ANODIZED ALUMINUM
- 094 L CARPET/CARPET JOINER
  ROPPE:
  VINYL CARPET/CARPET JOINER #152 SNAP DOWN DIVIDER FOR JOINING CARPET TO CARPET (SEE NOTE 22)
- J-3 COLOR: #178 PEWTER
- 094 K CARPET/VINYL TILE JOINER
  ROPPE:
  CARPET/VINYL JOINER #177 FOR ¼" CARPET TO ⅜" VINYL TILE (SEE NOTE 8)
- J-2 COLOR: #178 PEWTER
- 095 A ACOUSTICAL PANEL CEILING
  ARMSTRONG:
  PATTERN: "DUNE" TEGULAR LAY-IN, 24" X 24" X ¾" FOR "PRELUDE" 15/16" WIDE EXPOSED TEE GRID
- APC-1 COLOR: #1774 WHITE 2
- 026 B TILE CARPETING
  SHAW CONTRACT GROUP:
  24"X24" MODULAR CARPET TILE, PATTERN: "DIFFUSE" #59575
  (SEE NOTE 10) (SEE CPT-1 & 3 CARPET TILE PATTERN THIS SHEET)
  CONTACT: CATHERINE PACIFICI, SHAW CONTRACT (813) 785-9500
- CPT-1 COLOR: MOVEMENT #75481 (GENERAL AREA CARPET)
- CPT-3 COLOR: ANNUAL #75150 (EXECUTIVE AREA CARPET)
  SHAW CONTRACT GROUP:
  24"X24" MODULAR CARPET TILE, PATTERN: "WELCOME TILE" #59410
  (SEE NOTE 12) (SEE CPT-2 CARPET TILE PATTERN THIS SHEET)
  CONTACT: CATHERINE PACIFICI, SHAW CONTRACT (813) 785-9500
- CPT-2 COLOR: CHOCOLATE #10122 (SECONDARY ENTRIES WALK-OFF CARPETING)
  BENTLY/PRICE STREET CARPET:
  19.69"X19.69" MODULAR CARPET TILE, PATTERN: "DECO DIAGONAL" #6230200004
  (SEE NOTE 10) (SEE CPT-1, 3 & 4 CARPET TILE PATTERN THIS SHEET)
  CONTACT: BARBARA JO TRIMBLE, BENTLY/PRINCE STREET (407)-399-3008
- CPT-4 COLOR: KHAKI #602394 (LOBBY ENTRY WALK-OFF CARPETING) 2
- 096 C RUBBER FLOORING
  CAPRI CORK:
  RE-TIRE RECYCLED RUBBER FLOORING, 9 MM ROLL GOOD,
  PATTERN: "SHADES OF BLACK",
  CONTACT: DICK PATRICK, TRINITY TILE GROUP (407) 509-8368
- RF-1 COLOR: MOON ROCKS #RT4007, (WELLNESS CENTER)
- 096 N RESILIENT BASE
  ROPPE:
  4" VINYL COVE BASE, ⅛" GAUGE, CONTINUOUS ROLL
- B-1 COLOR: #129 DOLPHIN
  ROPPE:
  6" VINYL COVE BASE, ⅛" GAUGE, CONTINUOUS ROLL
- B-2 COLOR: #129 DOLPHIN (LOBBY AREA AS NOTED)
- 096 U RESILIANT TILE FLOORING
  MANNINGTON COMMERCIAL:
  12"X12", ⅛ GAUGE, PATTERN: "ESSENTIALS"
- VCT-1 COLOR: FLAX #143 (FIELD COLOR)
- VCT-2 COLOR: ALMONDINE #133 (ACCENT COLOR) 1
- 099 B INTERIOR PAINT
  SHERWIN-WILLIAMS PAINTS
- IP-1 #SW6147 PANDA WHITE (GENERAL WALLS, SOFFITS & GYP. BD. CEILINGS – U.N.O)
- IP-2 #SW7036 ACCESSIBLE BEIGE (ACCENT WALLS AS NOTED; EXEC. AREA WALLS)
- IP-3 #SW7031 MEGA GREIGE (TRIM, H.M. DOORS/DOOR FRAMES)
- 099 D INTERIOR STAIN
- ST-1 TO MATCH COLOR & FINISH OF OWNER'S FURNITURE – T.B.D.
- 123 E PLASTIC-LAMINATE-CLAD COUNTERTOP
  WILSONART, HORIZONTAL GRADE
- PL-1 WESTERN SUEDE #4871-60
- PL-2 ANTIQUE WHITE #1572-60 (COUNTERTOP EDGES AS NOTED – SEE NOTES 20 & 23)
- PL-3 WESTERN IRON #4876-60 (COUNTERTOP EDGES AS NOTED – SEE NOTES 9, 14,)
- PL-6 MISSION STUCCO #4850-38 (COUNTERTOP EDGES AS NOTED – SEE NOTE 24)
- 123 M QUARTZ SURFACING COUNTERTOP
  CAESARSTONE:
  ¾" ENGINEERED QUARTZ SURFACING (SEE NOTES 11, 17) 2
- SS-1 COLOR: #6600 NOUGAT
- 964 J PLASTIC-LAMINATE-CLAD END PANEL
  WILSONART HORIZONTAL GRADE
- PL-3 WESTERN IRON #4876-60 (INTERVIEWERS & COMPUTER WORK STATIONS – SEE NOTES 9, 15, 21 & 23)

N

Robert Reid Wedding
Architects & Planners, AIA, Inc.
4112 Cypress Street - Tampa, Florida 33607 - 813-879-6996
612 South Military Trail - Deerfield Beach, Florida 33442 - 954-492-9980
Florida License #'s: Architectural/Interior Design: AA-C001123 - Engineering: 00002655

Keith F. Stiles
AR0012923

ST. PETERSBURG HOUSING AUTHORITY
GANDY BOULEVARD OFFICES
GANDY BOULEVARD
ST. PETERSBURG, FLORIDA

commission number 10-62

date	description

date	description
15NOV10	ISSUE FOR PERMIT
12-20-10	REV 1-MINOR CORRECTIONS ADD 2
01-03-11	REV 2-MINOR CORRECTIONS ADD 3
03-25-11	REV 3 -VE COORDINATION
4-19-11	ADD #3 REF# 11-004

sheet no.

FURNITURE & FINISH PLAN
SCALE: AS NOTED

A-6

THE DESIGN AND CONCEPTS DEPICTED HEREWITH ARE THE SOLE PROPERTY OF ROBERT REID WEDDING ARCHITECTS & PLANNERS, AIA, INC. NO REPRODUCTION, REVISIONS OR REUSE OF THIS DRAWING IS AUTHORIZED WITHOUT SPECIFIC WRITTEN PERMISSION. ALL RIGHTS RESERVED.